ARCHIVE REFERENCE MATERIAL		
AIR MINISTRY DRAWING NO	DATE DRAWN	TIF FILE REFERENCE
12496/41	1941	
12497/41	1941	
12503/41	1941	
12512/41	1941	
12519/41	1941	
12520/41	1941	
12525/41	1941	
12525/41	1941	
12535/41	1941	
12536/41	1941	
13084/41	1941	
13087/41	1941	
13097/41	1941	

"THIS DRAWING IS INDICATIVE ONLY
IT IS PROVIDED FOR THE PURPOSE HANGAR
TYPE IDENTIFICATION ONLY AND SHOULD
NOT BE USED FOR ANY DESIGN PURPOSES"

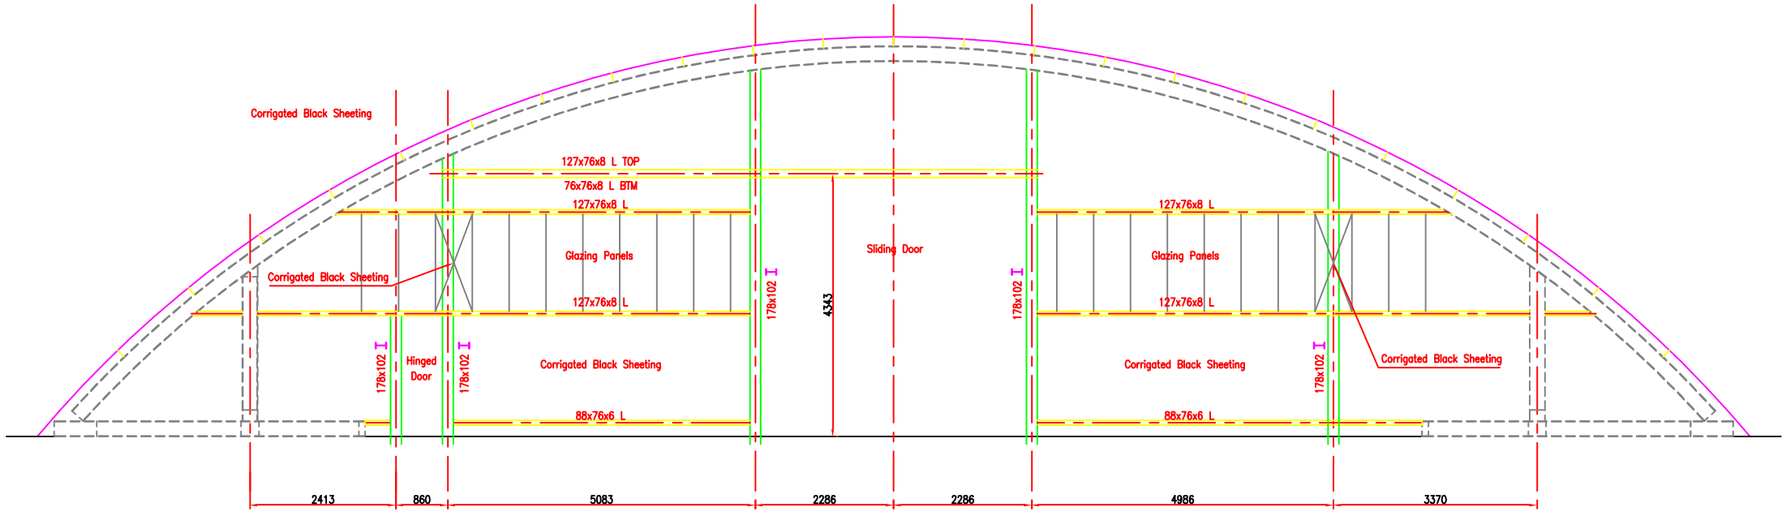

END ELEVATION (WITH SLIDING DOORS)

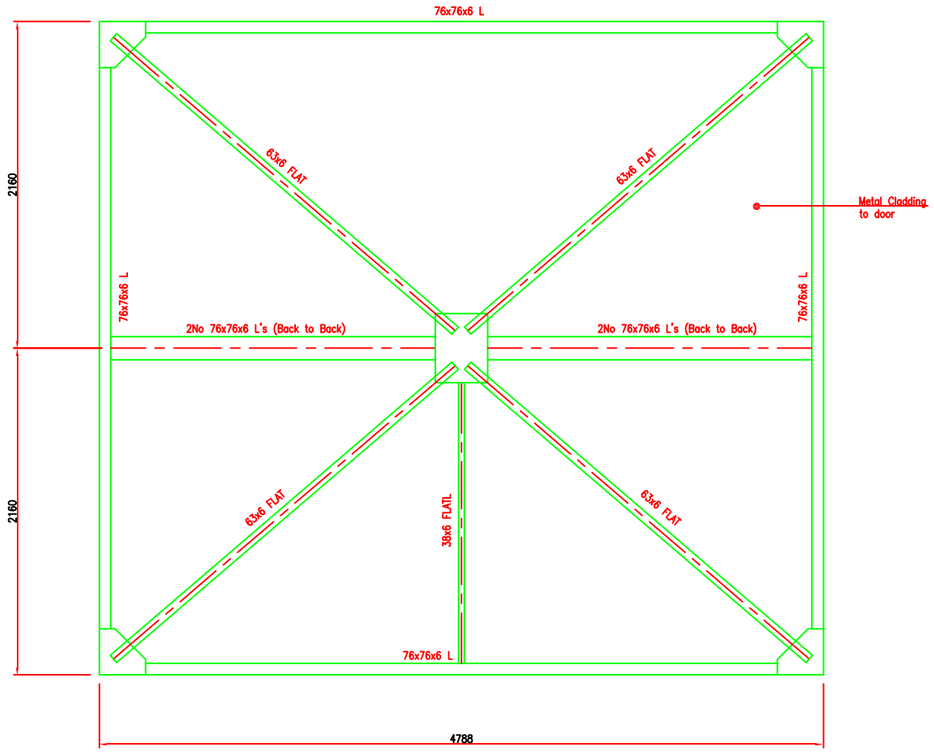

TYPICAL DOOR LEAF

Door size varies according to clear opening

Issue	Date	Change No.	Issue	Date	Change No.

Revisions

DEFENCE ESTATES

Blakemore Drive
Sutton Coldfield
West Midlands
B75 7RL

Technical Authority Wind Sensitive Structures

	Company	Contract No	Signature	Date
Drawn:	SNE/WSP	WS13/9597/1		
Design:				
Checked:	SD/WSP	WS13/9597/1		
Approved:				
Date:	29.01.01	WS13/9597/1		

Security Classification UNCLASSIFIED

DE File Ref. D/DE/C02/11337

Facility / Location Name MISKINS BLISTER HANGAR ENLARGED OVERTYPE

Associated Dwg. Nos. DE/H1/100/290

Drawing Title TYPICAL ELEVATION

Scale 1:50@A1

DE Drawing No. DE/H1/100/291

Rev. –